GENERAL NOTES

DO NOT SCALE FROM DRAWINGS. WORK TO FIGURED DIMENSIONS ONLY. ARCHITECT TO BE NOTIFIED OF ANY DISCREPANCIES.

THIS DRAWING TO BE READ IN CONJUNCTION WITH ALL ARCHITECTS DRAWINGS, SPECIFICATIONS CONSULTANTS DESIGN TEAM DRAWINGS AND SPECIFICATIONS.

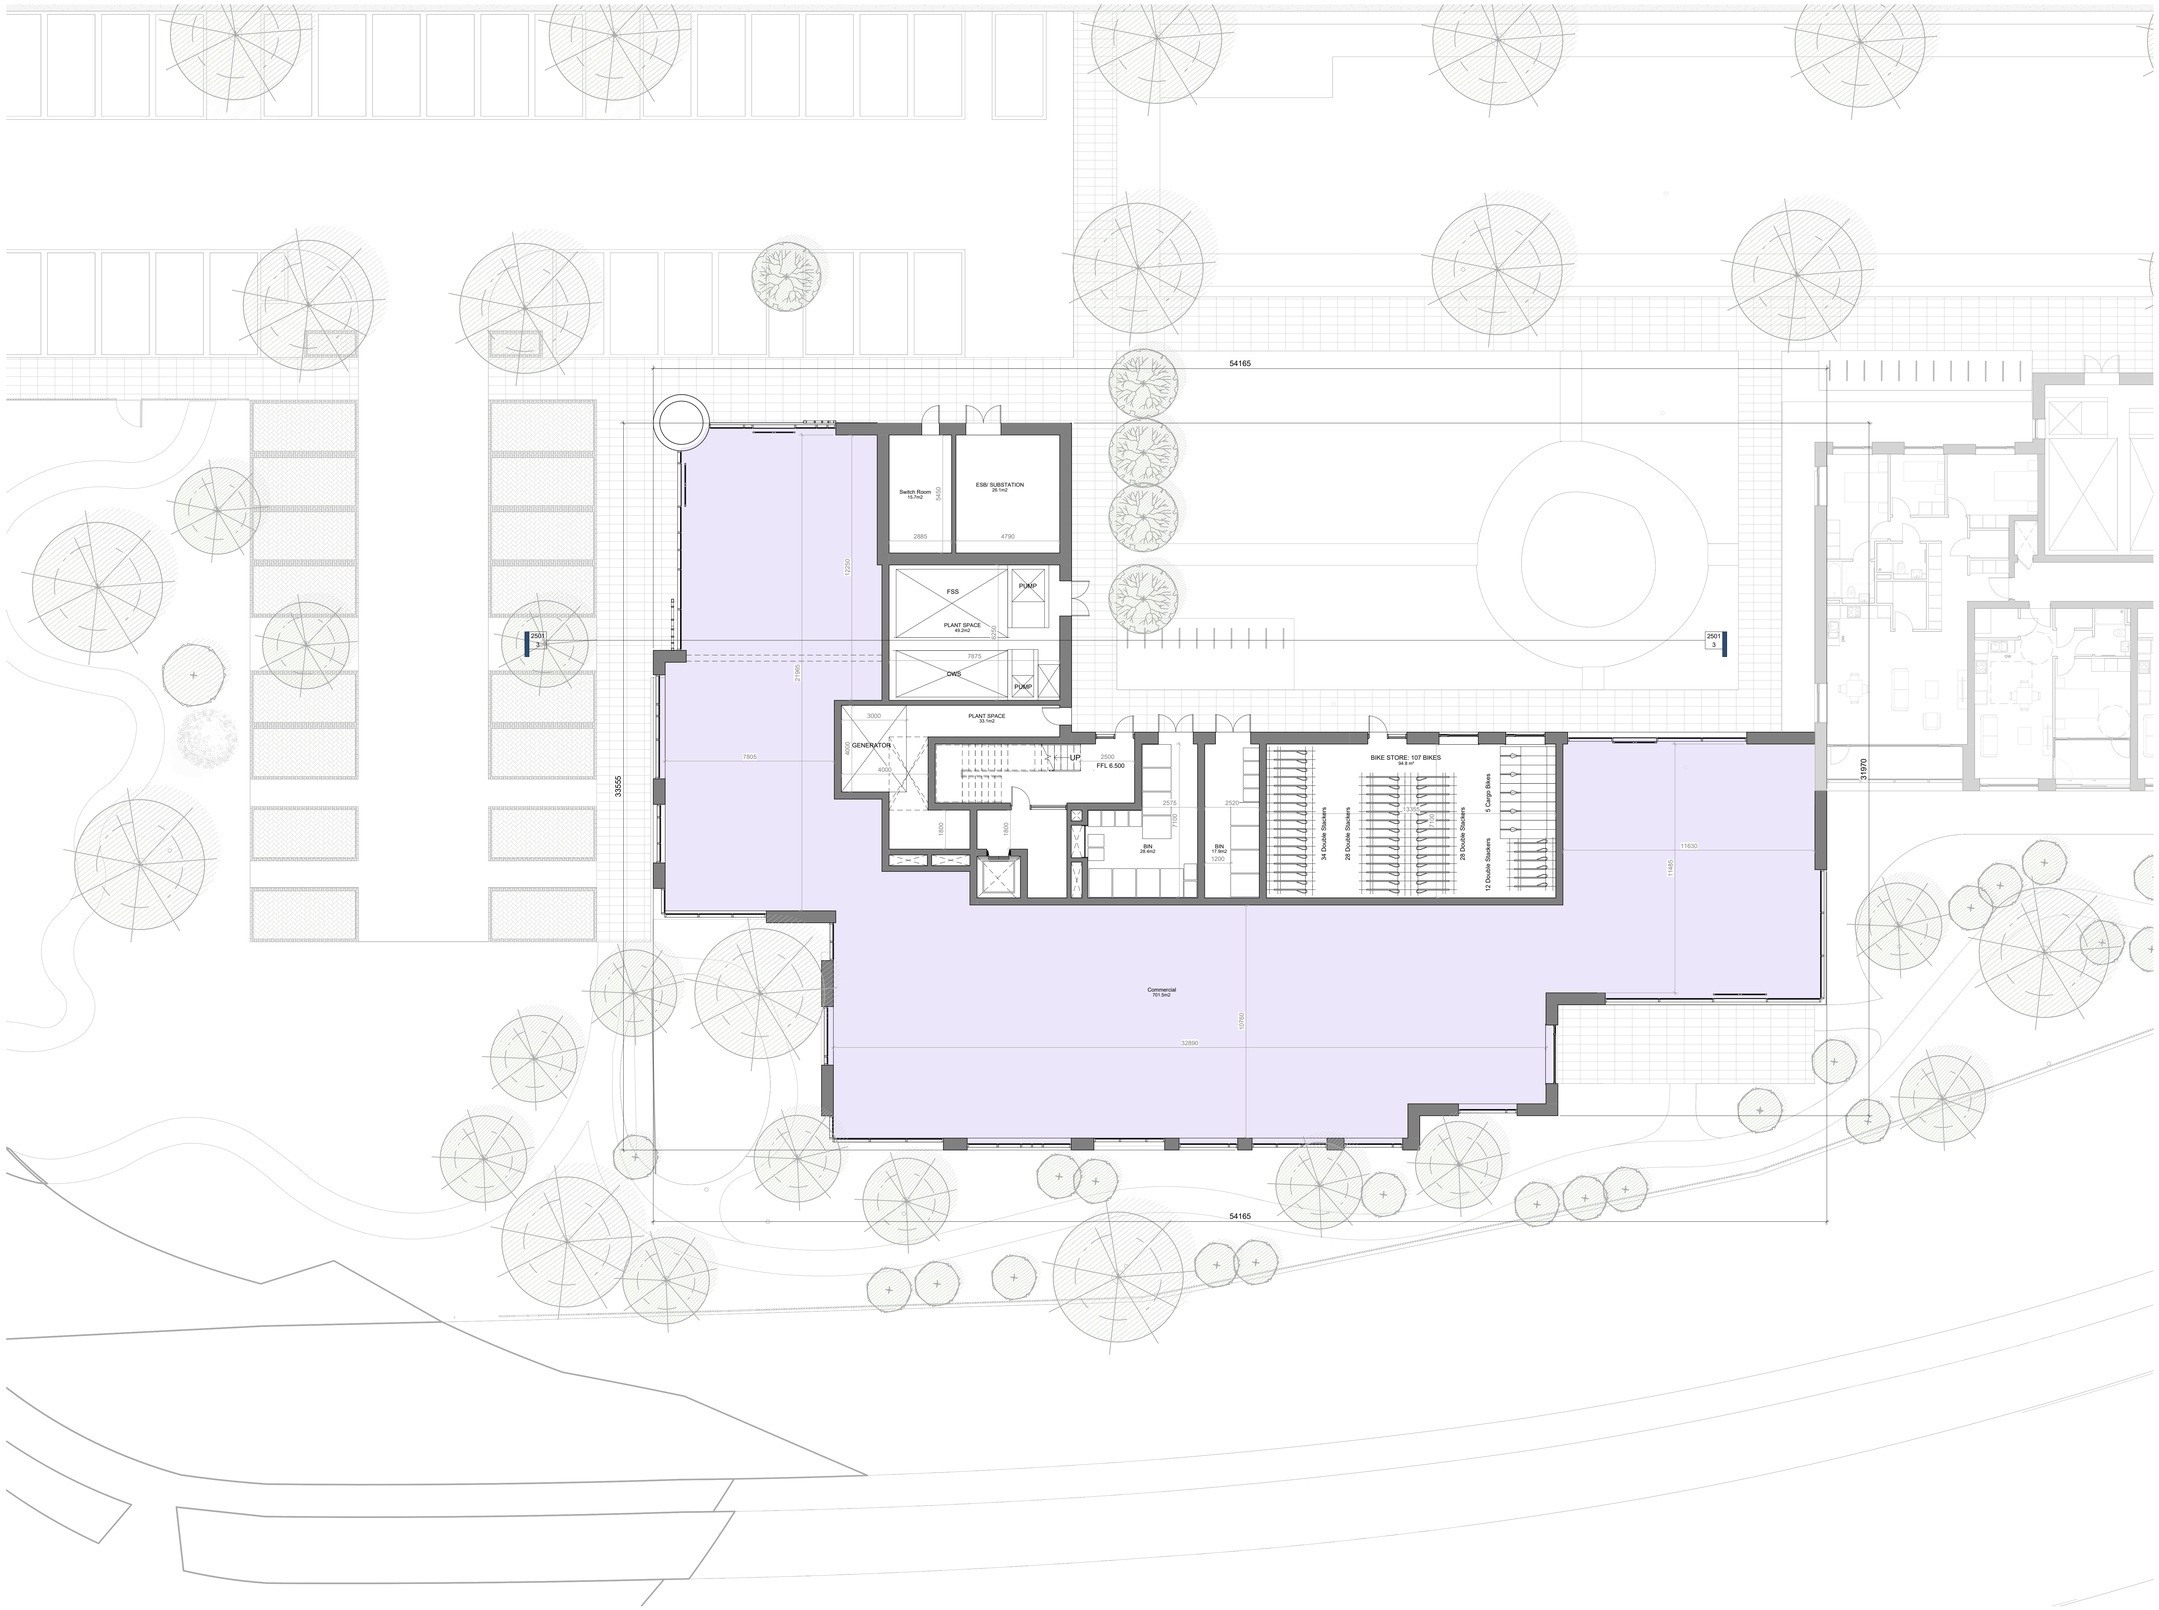

GROUND FLOOR

SCALE: 1 : 100

Key Plan

SCALE: 1 : 1500

Unit Tag Legend

Unit Number	
Number of Bedrooms	
Universal Design Unit	
Dual Aspect Unit	
Unit Area	
Apartment Block	

01 | 2 Bed | D | 100.0m²

Unit Type

Commercial

REV	DATE	DESCRIPTION	Issued by

REVISIONS

LRD STAGE 3

CLIENT:
JACKIE GREENE CONSTRUCTION LIMITED

PROJECT TITLE:
GREENFIELDS SWORDS LRD

DRAWING TITLE:
BLOCK E- GROUND FLOOR PLAN

DRN BY:	CHK BY:	SCALE @ A0	DATE:	REVISION:	JOB NO:
JH	PMcN	1:100	JUNE 26		SWO

DRAWING NUMBER: SWO-MCORM-AR-00-DR-P4-ABE-1500

STATUS: P4

MCORM ARCHITECTURE AND URBAN DESIGN

No.1 Grantham Street, Dublin 8
D08 A49Y Tel: +353 (01) 478 8700

Block 6, Central Business Park
Tullamore, County Offaly, R35 F6F8
Tel: +353 (057) 932 3867
E: arch@mcorm.com W: mcorm.com

Figured dimensions only to be used. This drawing is copyright of MCORM Ltd. All information is shared as per approved use in accordance with I.S NA:2021 to I.S. EN ISO 19650-2: 2018. If 'Status Code' above is empty, this information has been shared as Status Code S0 - Work in Progress (WIP) / Draft.