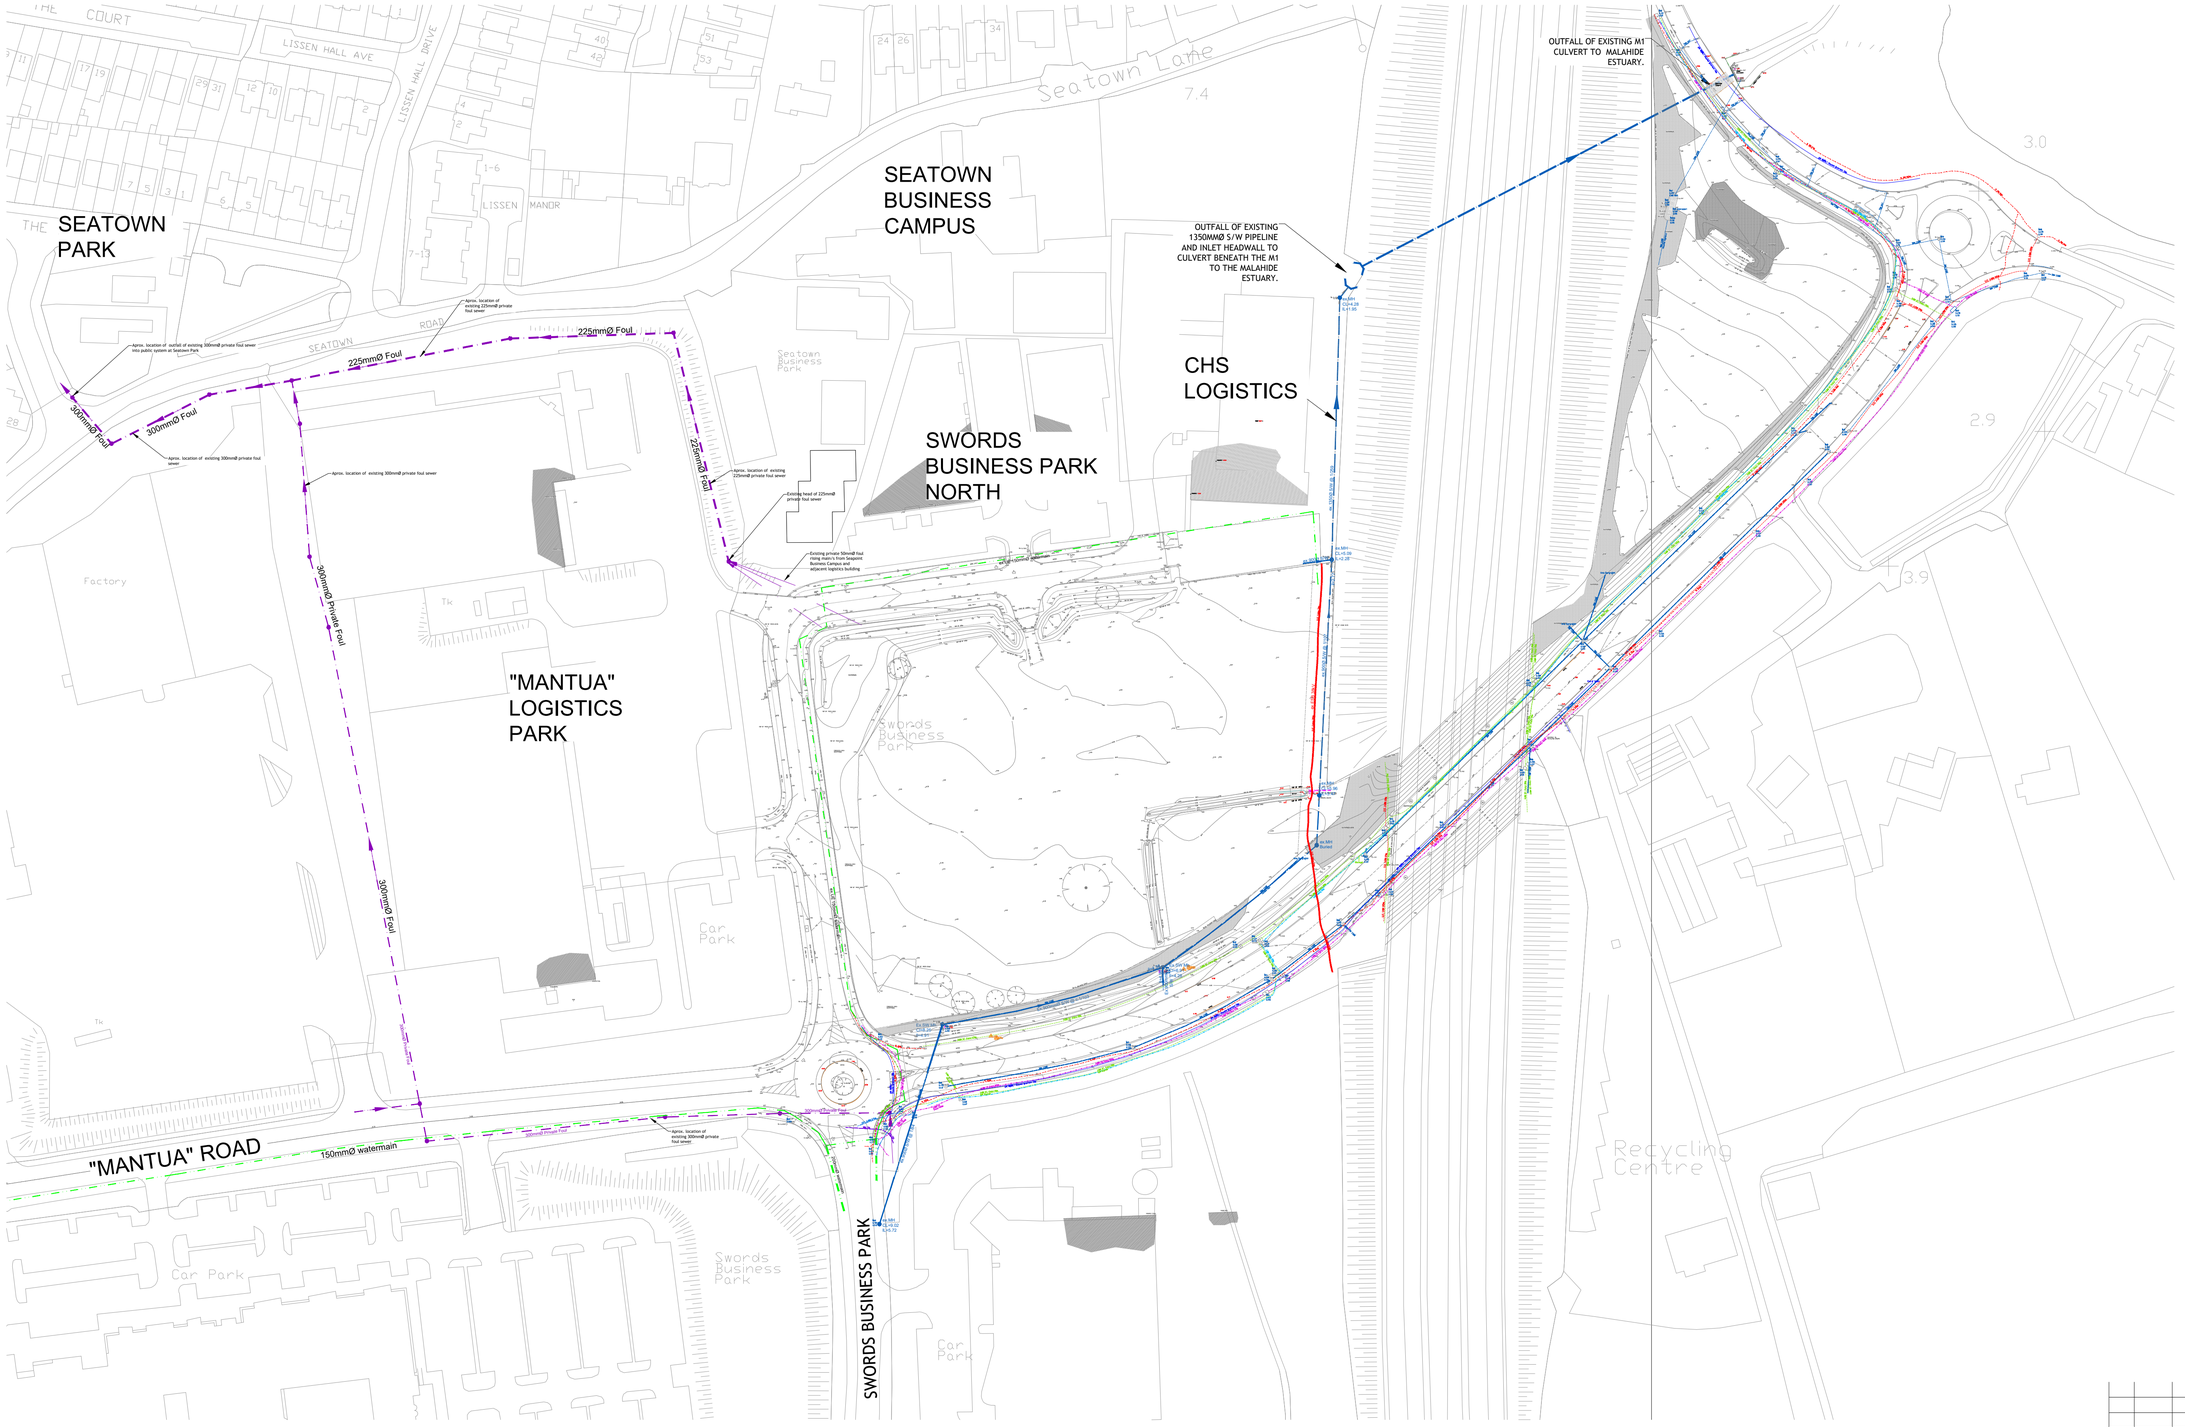

A1 Scale 1:500

0m 10m 20m 30m 40m 50m

©This drawing is Copyright and must only be used for the project noted

REV	DATE	DESCRIPTION

ROGER MULLARKEY & ASSOCIATES
Consulting Structural and Civil Engineers
Duncreevan, Kilcock, Co.Kildare
Tel: +353 1 610 3755 Mob: +353 87 232 4917
E-mail. info@rmullarkey.ie www.rmullarkey.ie

Project
GREENFIELDS LRD, SWORDS

Drawing Title
Existing Drainage Summary

Architect
MCORM

Date	Drawn By	Scales	Dwg.No.	Stage	Rev
June'25	RM	1:500 @ A1	2412/10	LRD STAGE 3	