Surface Type	PAF	GROSS AREA (Ha)	NET AREA (Ha)	Colour
Roof	0.95	0.198	0.188	
Green Roof	0.80	0.367	0.294	
Road/Paths to SuDS	0.70	0.408	0.286	
Permeable Paving	0.55	0.199	0.119	
Grassland	0.25	0.706	0.142	
TOTAL		1.88	1.03	

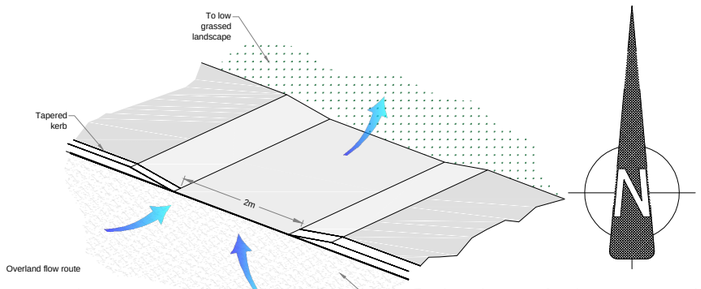

OVERLAND FLOW DROPPED KERB
Scale 1:50

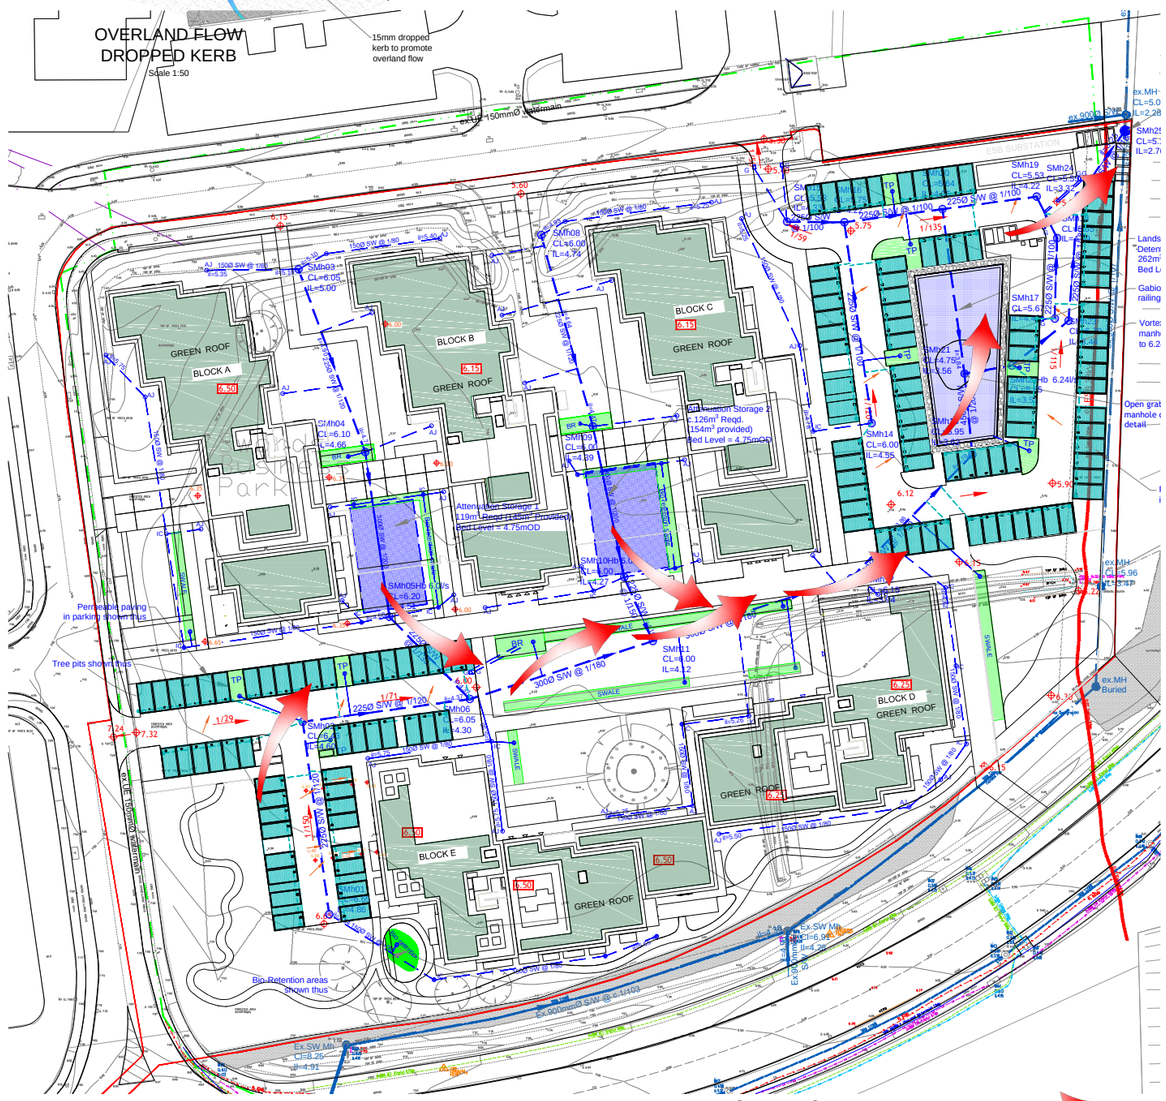

Exceedance Flow Routing

Paved Areas Summary

A3 Scale 1:500

0m 10m 20m 30m 40m 50m

©This drawing is Copyright and must only be used for the project below

ROGER MULLARKEY & ASSOCIATES
Consulting Structural and Civil Engineers
Duncreevan, Kilcock, Co.Kildare
Tel: +353 1 610 3755 Mob: +353 87 232 4917
E-mail. info@rmullarkey.ie www.rmullarkey.ie

Project: GREENFIELDS LRD, SWORDS

Architect: MCORM

Stage: LRD - Stage 3

Drawing Title: Paved Areas & Exceedance Flow Route

Date	Drawn By	Scales	Dwg.No.	Rev.
Oct'25	RM	1:500 @A3	2412/11	-

REV	DATE	DESCRIPTION